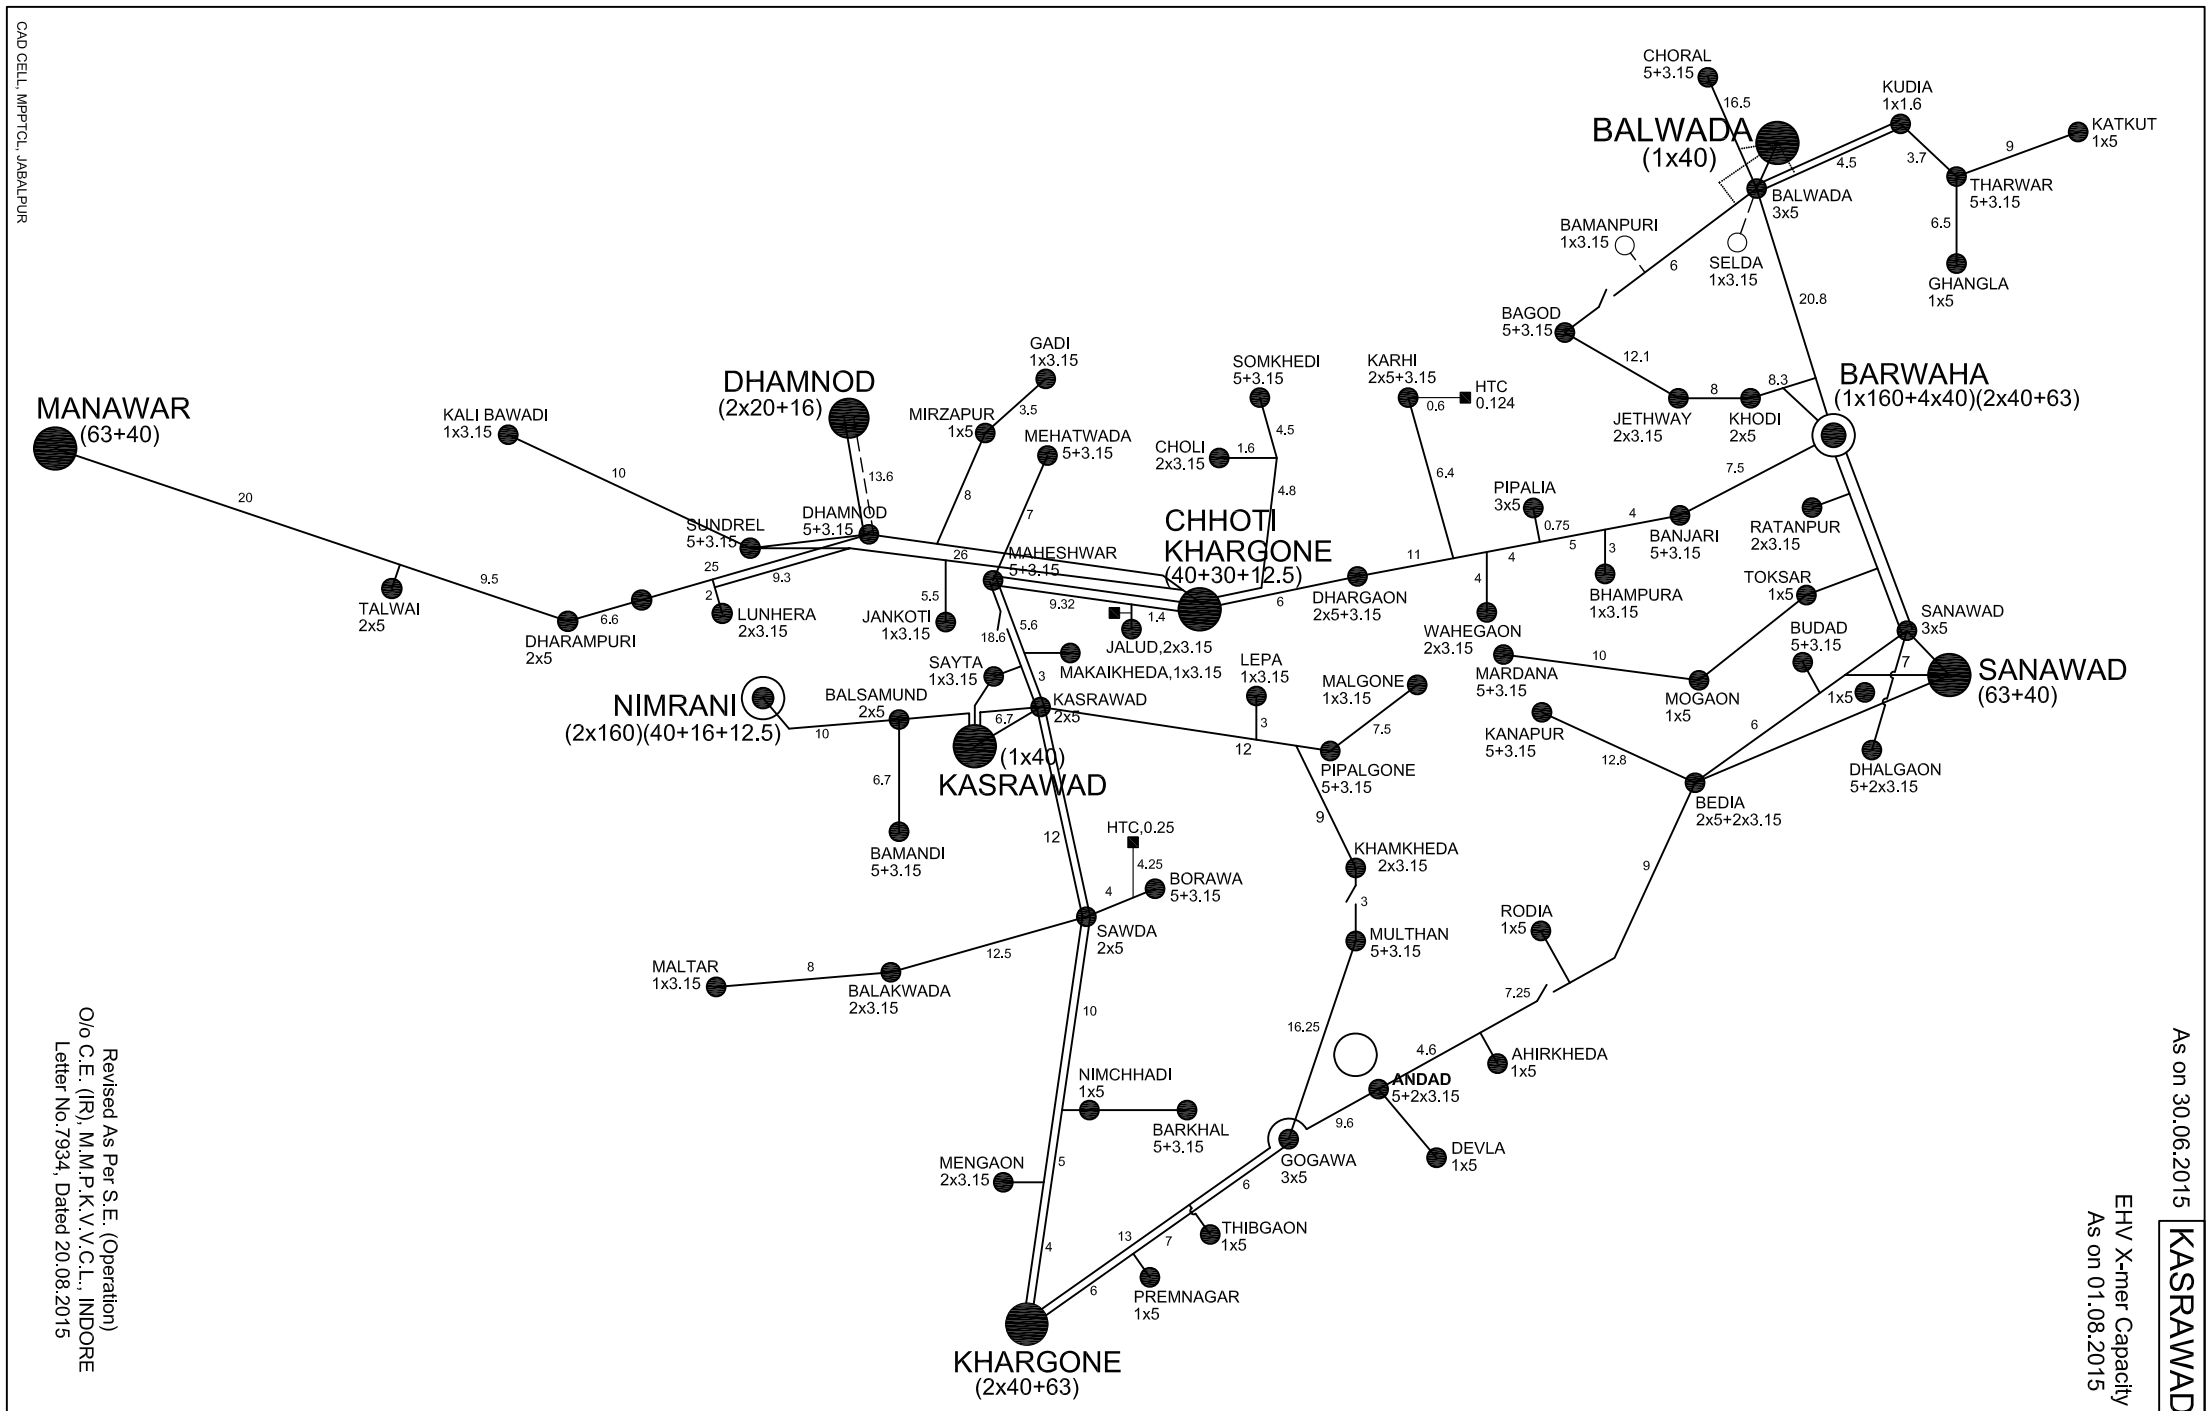
CAD CELL, MPPTCL, JABALPUR
MANAWAR
(63+40)
KALI BAWADI
1x3.15
DHAMNOD
(2x20+16)
GADI
1x3.15
MIRZAPUR
1x5
MEHATWADA
5+3.15
SOMKHEDI
5+3.15
KARHI
2x5+3.15
HTC
0.124
CHOLI
2x3.15
SUNDREL
5+3.15
DHAMNOD
5+3.15
MAHESHWAR
5+3.15
CHHOTI
KHARGONE
(40+30+12.5)
TALWAI
2x5
DHARAMPURI
2x5
LUNHERA
2x3.15
JANKOTI
1x3.15
JALUD,2x3.15
DHARGAON
2x5+3.15
PIPALIA
3x5
BANJARI
5+3.15
BHAMPURA
1x3.15
RATANPUR
2x3.15
WAHEGAON
2x3.15
MARDANA
5+3.15
MOGAON
1x5
TOKSAR
1x5
BUDAD
5+3.15
SANAWAD
3x5
SANAWAD
(63+40)
DHALGAON
5+2x3.15
BARWAHA
(1x160+4x40)(2x40+63)
JETHWAY
2x3.15
KHODI
2x5
BAGOD
5+3.15
BAMANPURI
1x3.15
SELDA
1x3.15
BALWADA
(1x40)
BALWADA
3x5
CHORAL
5+3.15
KUDIA
1x1.6
KATKUT
1x5
THARWAR
5+3.15
GHANGLA
1x5
NIMRANI
(2x160)(40+16+12.5)
BALSAMUND
2x5
SAYTA
1x3.15
MAKAIKHEDA,1x3.15
KASRAWAD
2x5
(1x40)
KASRAWAD
LEPA
1x3.15
MALGONE
1x3.15
PIPALGONE
5+3.15
KANAPUR
5+3.15
BEDIA
2x5+2x3.15
BAMANDI
5+3.15
HTC,0.25
BORAWA
5+3.15
SAWDA
2x5
KHAMKHEDA
2x3.15
MULTHAN
5+3.15
RODIA
1x5
MALTAR
1x3.15
BALAKWADA
2x3.15
AHIRKHEDA
1x5
ANDAD
5+2x3.15
NIMCHHADI
1x5
BARKHAL
5+3.15
DEVLA
1x5
GOGAWA
3x5
MENGAON
2x3.15
THIBGAON
1x5
PREMNAGAR
1x5
KHARGONE
(2x40+63)
Revised As Per S.E. (Operation)
O/o C.E. (IR), M.M.P.K.V.V.C.L., INDORE
Letter No.7934, Dated 20.08.2015
EHV X-mer Capacity
As on 01.08.2015
As on 30.06.2015
KASRAWAD